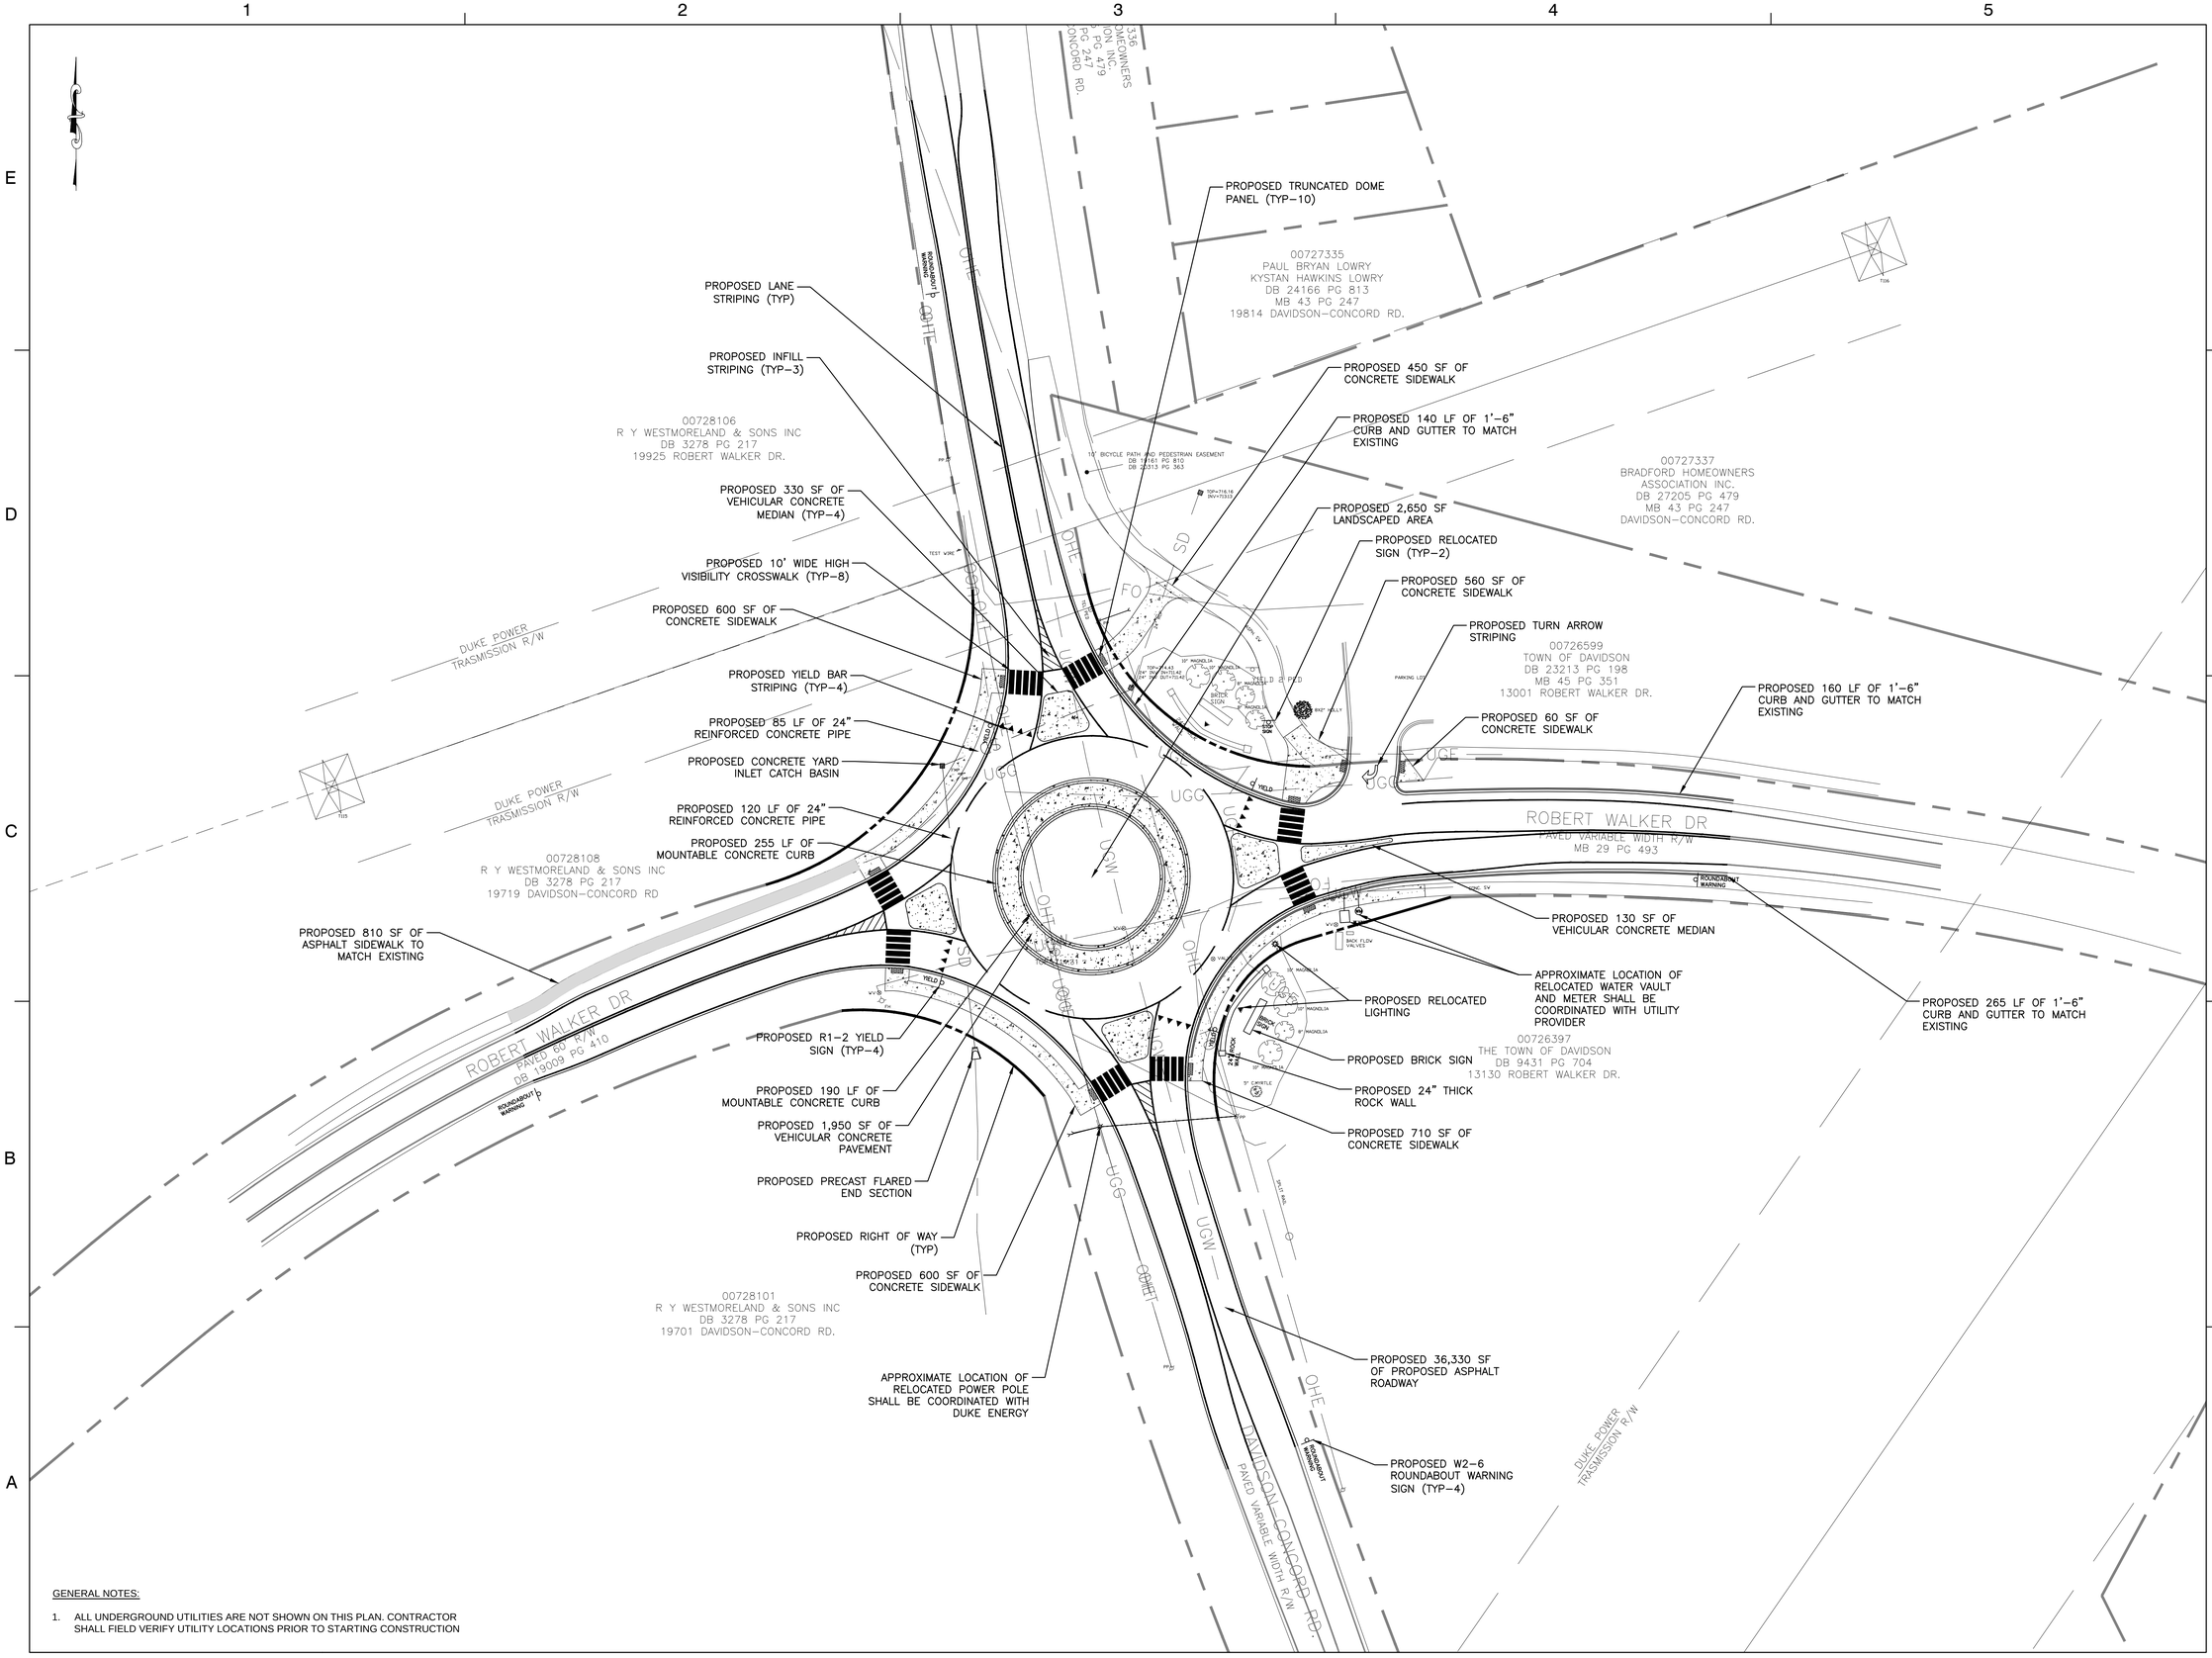

GENERAL NOTES:

1. ALL UNDERGROUND UTILITIES ARE NOT SHOWN ON THIS PLAN. CONTRACTOR SHALL FIELD VERIFY UTILITY LOCATIONS PRIOR TO STARTING CONSTRUCTION

Dewberry

Dewberry Engineers Inc.
6135 Lakeview Rd - Suite 150
Charlotte, NC 28269
Phone: 704.509.9918
Fax: 704.509.9937
www.dewberry.com
NCBELS #F-0929

TOWN OF DAVIDSON ROBERT WALKER ROUNDABOUT ADDITION

CONCEPTUAL DESIGN

DAVIDSON, NORTH CAROLINA

SEAL

PRELIMINARY
DO NOT USE FOR CONSTRUCTION

KEY PLAN

SCALE: 1" =30'

0' 15' 30' 60'

NO.	DATE	BY	DESCRIPTION

REVISIONS

DRAWN BY

APPROVED BY

CHECKED BY

DATE OCTOBER 27, 2016

TITLE

ROUNDABOUT SITE PLAN

PROJECT NO. 50085685

EXH 2