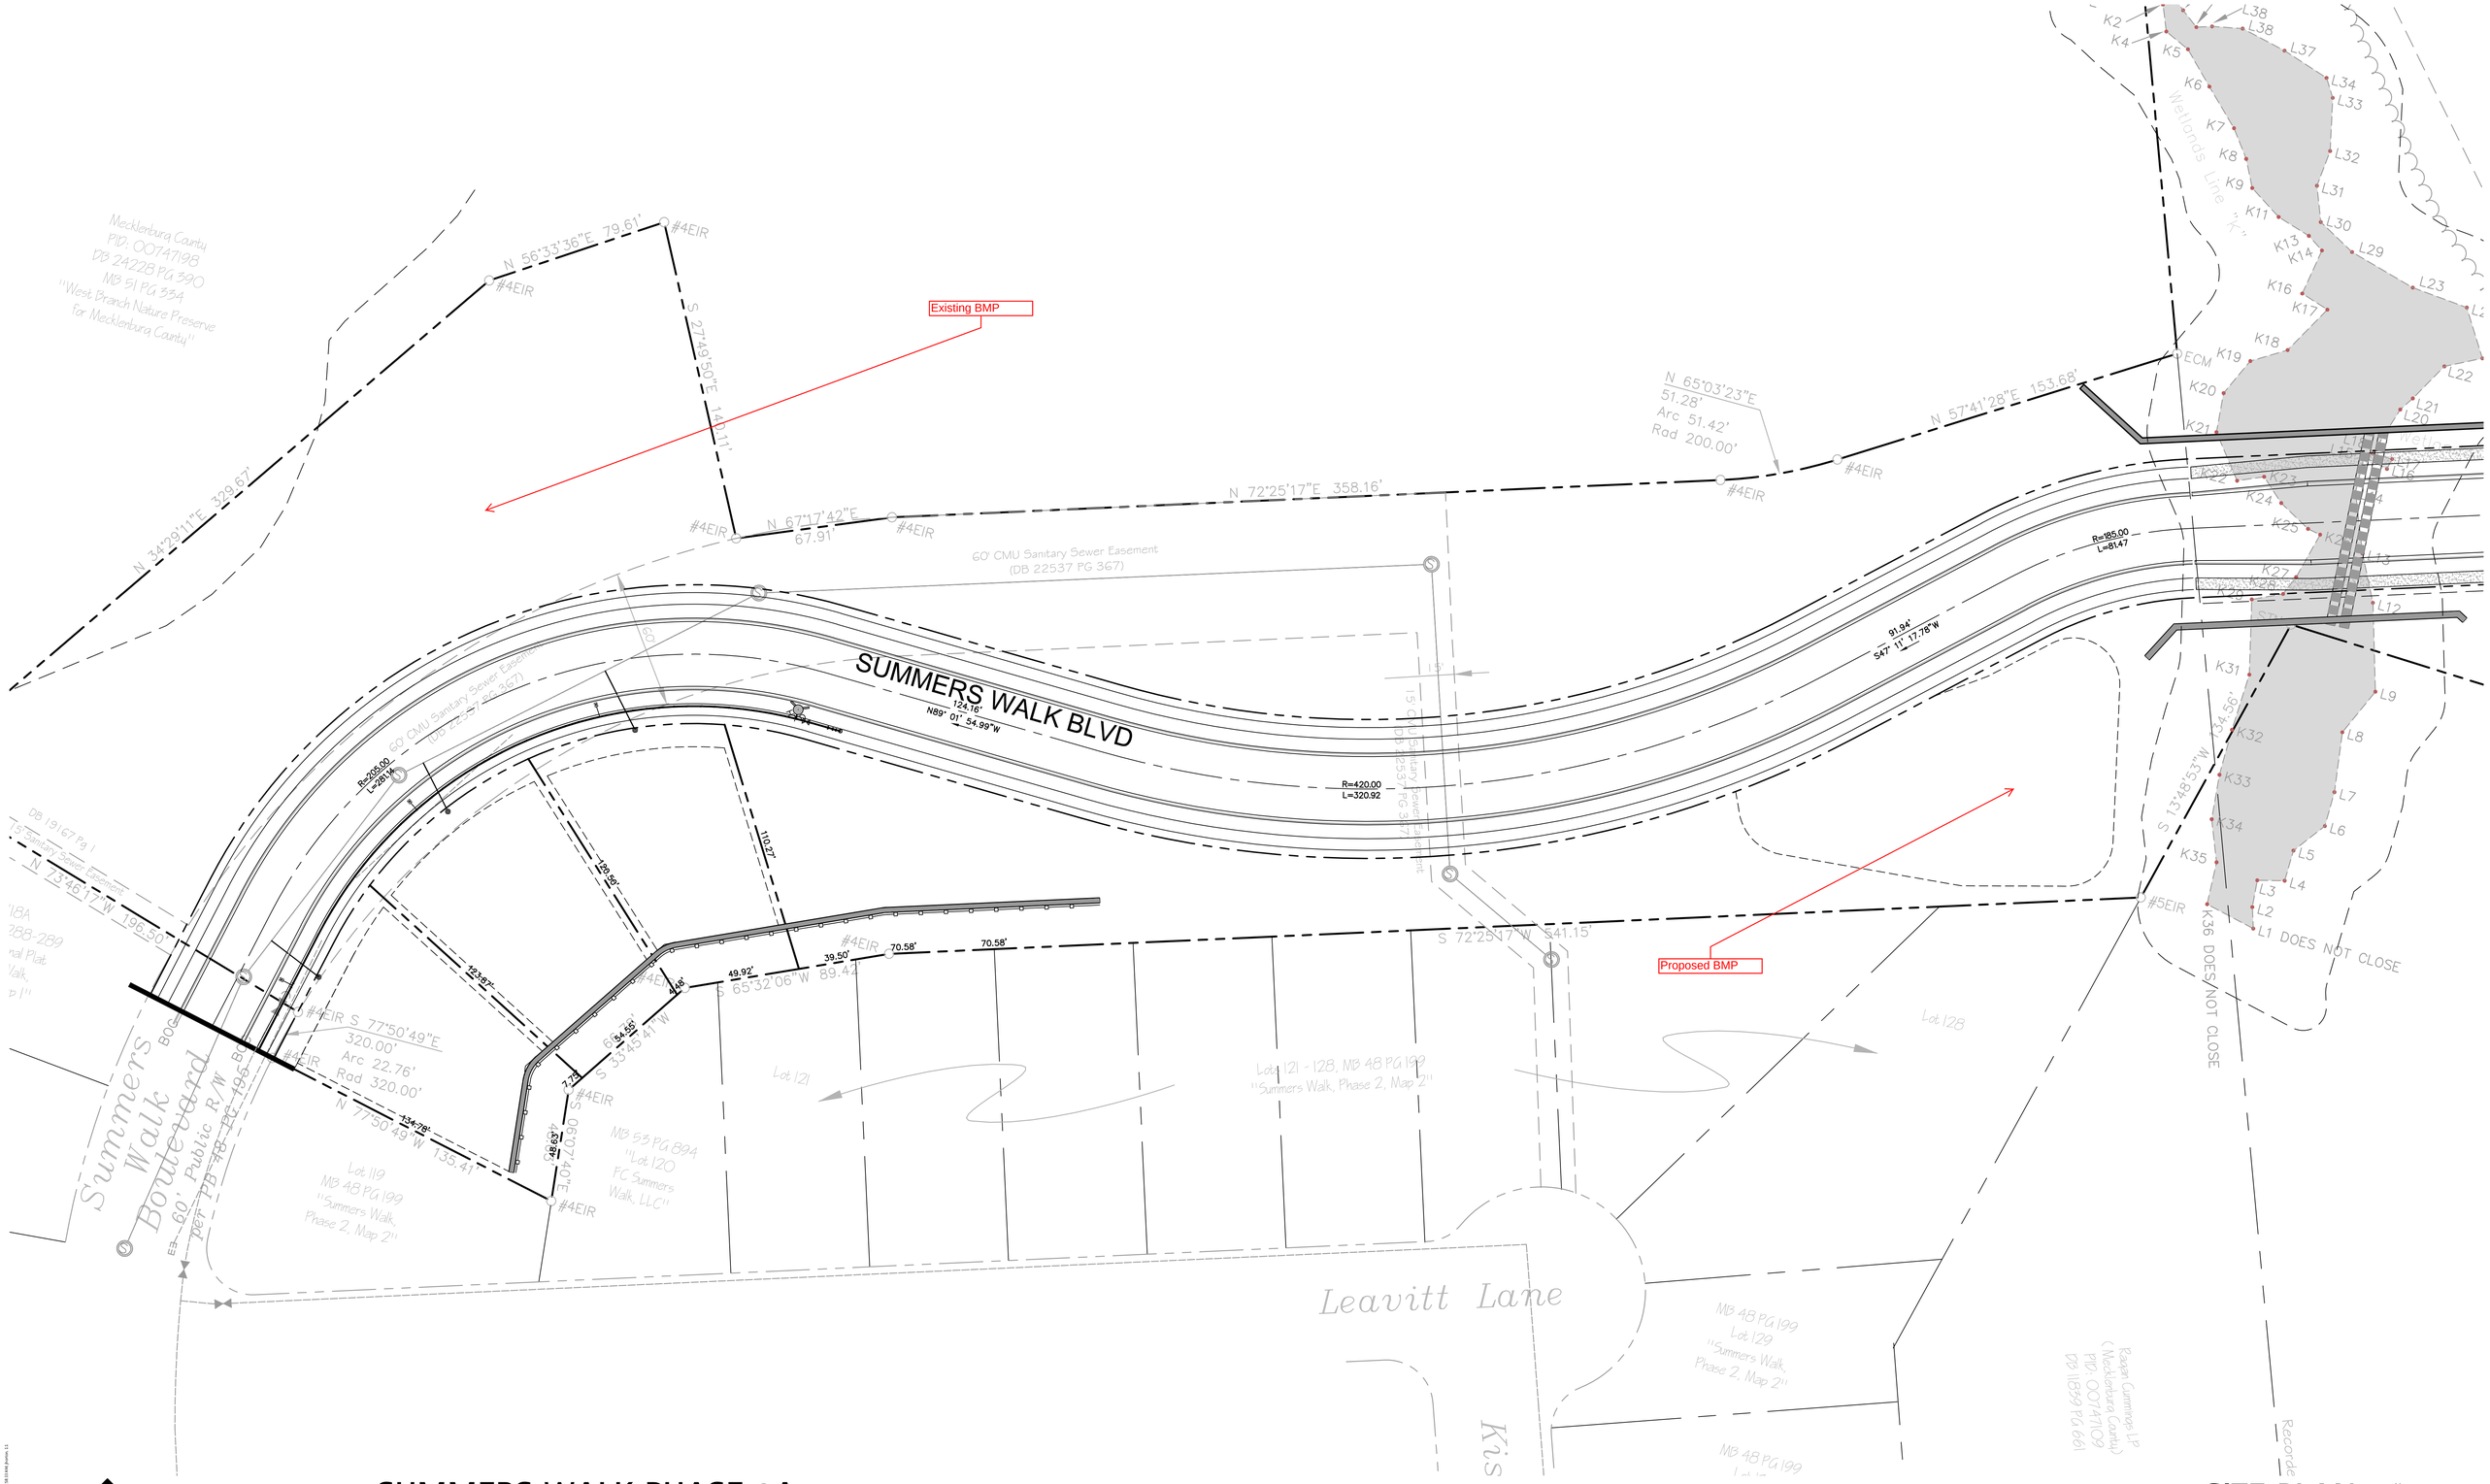

ColeJenest & Stone

SUMMERS WALK PHASE 3A

LSTAR MANAGEMENT

SITE PLAN

Project No. 4437 Issued 11.13.15

SCALE: 1"=30'

0 15' 30' 60'

N